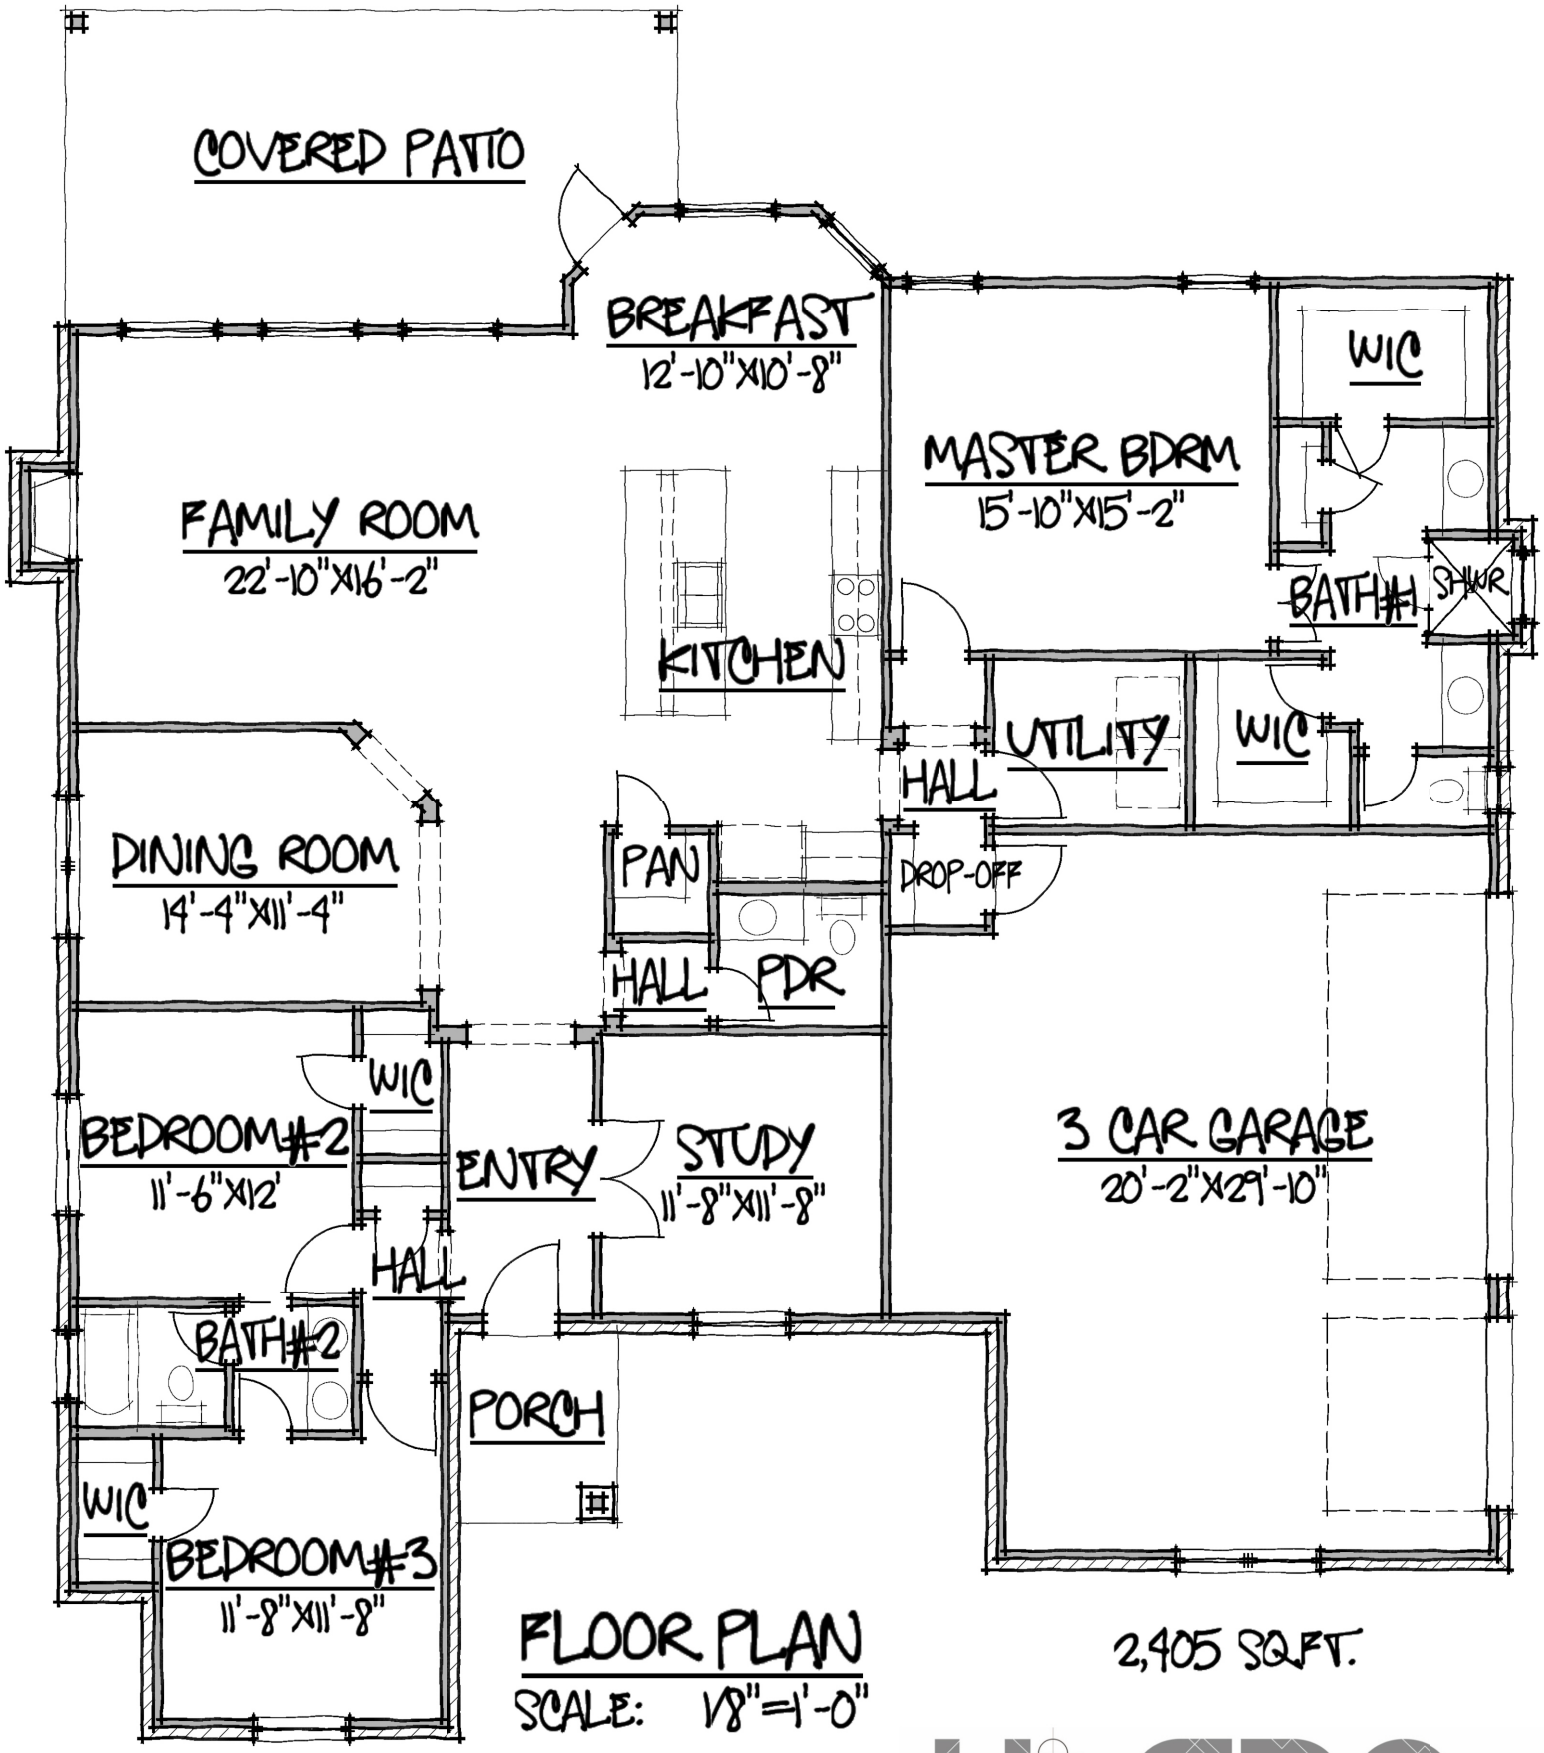

FLOOR PLAN

SCALE: 1/8"=1'-0"

2,405 SQFT.

champion3designsassociates
matthewchampion tel.210.7647232

SKETCH 1 03.31.2015